FilmL.A., Inc.
6255 W Sunset Blvd, 12th Floor
Hollywood, CA 90028
t: (213)977-8600 - f: (213)977-8601
www.filmla.com

Summary Information

Permit No: F00156808-A **Type of Permit:** FILMING **Release Date:** 10/04/2019

Production Company	NBCUNIVERSAL MEDIA, LLC A FULLY OWNED SUBSIDIARY OF COMCAST CORPORATION
Insured Company Name	NBCUNIVERSAL MEDIA, LLC A FULLY OWNED SUBSIDIARY OF COMCAST CORPORATION
Contact Phone No. 1	(212) 664-4444
Contact Phone No. 2	
Fax	30 ROCKEFELLER PLAZA
Address	NEW YORK, New York 10005
Production Title	DIRTY JOHN SEASON 2 EP 202
Type of Production	TV Drama

Producer	Nan Bernstein
Director	Maggie Kiley
1st AD	Korey Pollard
Production Manager	Jesse Sternbaum
FilmL.A. Coordinator	Cody Penwell
Location Manager	Richard DiPatri
Primary Phone	Office - 818-733-3124
Secondary Phone	Mobile - 323-854-6934
Location Assistant	N/A N/A
Primary Phone	Mobile - N/A
Secondary Phone	

Fees

Posting 300	$69.00
Posting 600	$276.00
Posting 1200	$276.00
Posting Max	$621.00
Notification Charge	$173.00
LA CITY LANE AND STREET CLOSURE FEE	$312.00
FILMLA NON-REFUNDABLE FILM PERMIT RIDER FEE	$111.00
LA CITY FIRE SAFETY OFFICER	$1,836.00

Total Permit Fee $3,674.00

Number of Locations 2

NOT A PERMIT

FilmL.A., Inc.
6255 W Sunset Blvd, 12th Floor
Hollywood, CA 90028
t: (213)977-8600 - f: (213)977-8601
www.filmla.com

Summary Information — Location

Permit Number F00156808-A
Production Company NBCUNIVERSAL MEDIA, LLC A FULL...
Insured Company NBCUNIVERSAL MEDIA, LLC A FULL...
Production Title DIRTY JOHN SEASON 2 EP 202

Location Manager Richard DiPatri
Primary Phone Office - 818-733-3124
Secondary Phone Mobile - 323-854-6934

Location Address 1305 Ingraham St, Los Angeles, CA, 90017
Location Type Apartment Building
Prep Dates 10/3/2019 - 10/4/2019 07:00 - 19:00 2 days
Film Dates 10/7/2019 - 10/7/2019 07:00 - 22:00 1 day
Strike Dates 10/8/2019 - 10/8/2019 07:00 - 19:00
Open or Closed to the Public Open

Generic Conditions
THE CONSUMPTION OF ALCOHOLIC BEVERAGES AND THE USE OF DRUGS, INCLUDING MARIJUANA, ON LOCATION BY ANY CAST, CREW, OR INVITED GUESTS IS STRICTLY PROHIBITED.
*Certain service and personnel fees required by jurisdictional agencies are not collected by FilmL.A. Any such fees must be paid directly to the appropriate agency, and a separate invoice will be provided to the permittee.
*LAFD UFSO: Company must contact FilmL.A. for extension of the Uniformed Fire Safety Officers' hours. During normal business hours, UFSO must also inform the LAFD Film desk of the extension.
All closures impacting sidewalks must be implemented per WATCH manual, CA MUTCD TA-28 & TA-29
Community Survey Obtained
Equipment staging and vehicles may park on one side of the street only.
Must Maintain 5' Clearance on Sidewalks/Walkways
Must maintain local/emergency access
No cast or crew parking on area streets
No interference with merchant activity.
Number of uniformed officers listed on the permit is a minimum requirement. Permittee remains responsible for deploying a sufficient number of uniformed officers to provide traffic and crowd control to ensure the safety of the film crew and the public.
Traffic control must be done in accordance w/MUTCD
Traffic Officers Required

Equipment on Location

Type	Quantity
10 Ton Truck	2
5 or 10 ton trucks	2
Cast/Crew vehicles	75
Catering Truck	1
Condors	1
Cranes	1
Cube Trucks	3
Generator	1
Honey Wagons	1
Picture vehicles	5
Portable	1

Personnel on Location

Type	Quantity
Cast	5
Crew	65
Extras	10
LA City UFSO assigned	46053
Off-Duty/Retired LAPD Officer(s)	2

NOT A PERMIT

FilmL.A., Inc.
6255 W Sunset Blvd, 12th Floor
Hollywood, CA 90028
t: (213)977-8600 - f: (213)977-8601
www.filmla.com

Summary Information — Location

Permit Number F00156808-A
Production Company NBCUNIVERSAL MEDIA, LLC A FULL...
Insured Company NBCUNIVERSAL MEDIA, LLC A FULL...
Production Title DIRTY JOHN SEASON 2 EP 202

Location Manager Richard DiPatri
Primary Phone Office - 818-733-3124
Secondary Phone Mobile - 323-854-6934

restrooms	
Scissor Lifts	1
Stakebed Trucks	4
Vans	4

Filming Activities Atmospheric smoke effects (water based); Equipment on property; Equipment on sidewalk, in curb lane & across street; Interior Dialogue; Intermittent pedestrian control; Intermittent traffic control - 2 minutes standard; For Notifications - Steve Lee: 310-303-4468;

Jurisdiction **Political:** Los Angeles City - Council District 01 **Police:** Los Angeles Police **Fire:** Los Angeles City Department

Thomas Guide **Page:** 634 **Grid:** D4

Approvals LOS ANGELES CITY FIRE DEPARTMENT - FILM UNIT — Donyelle Glover
LOS ANGELES CITY POLICE DEPARTMENT — Irene Martinez

Coordinator Note UFSO REQUIRED:
10/7; 0600-2200

*UFSO TO FOLLOW PRODUCTION:
STARTING LOCATION: (LOC:536598) 202 W 1st St, Los Angeles, CA, 90012
FOLLOW TO: (LOC:536592) 1305 Ingraham St, Los Angeles, CA, 90017

Parking

Base Camp 1348 Ingraham St, Los Angeles, CA, 90017
Location Type : Other Location

Crew Parking 1110 Ingraham Street, Los Angeles, CA, 90017
Location Type : Other Location

Parking Notes
BASE CAMP - ENTRY 3AM

BG Parking - 636 Lucas Avenue

Posting "No Parking" signs N/S OF INGRAHAM ST. FROM WITMER TO VALENCIA ST.

Approximate Footage 301 - 600 **Log Number** 256794

Date(s) 10/3/2019 to 10/4/2019 **Time(s)** 07:00 to 19:00

Posting "No Parking" signs N/S OF INGRAHAM ST. FROM WITMER TO VALENCIA ST.
S/S OF INGRAHAM FROM WITMER TO LUCAS AVE.
W/S OF WITMER FROM WILSHIRE TO 7TH
N SIDE OF INGRAHAM ST FROM BIXEL ST TO LUCAS AVE

Approximate Footage more than 1800 **Log Number** 257466

Date(s) 10/7/2019 to 10/7/2019 **Time(s)** 00:00 to 00:00

Posting "No Parking" signs N/S OF INGRAHAM FROM FROM WITMER 75 FEET EAST
N/S OF INGRAHAM FROM LUCAS TO 100 FEET WEST

Approximate Footage 0 - 300 **Log Number** 257468

Date(s) 10/8/2019 to 10/8/2019 **Time(s)** 07:00 to 19:00

DRAFT NOT

FilmL.A., Inc.
6255 W Sunset Blvd, 12th Floor
Hollywood, CA 90028
t: (213)977-8600 - f: (213)977-8601
www.filmla.com

Summary Information — Location

Permit Number F00156808-A
Production Company NBCUNIVERSAL MEDIA, LLC A FULL...
Insured Company NBCUNIVERSAL MEDIA, LLC A FULL...
Production Title DIRTY JOHN SEASON 2 EP 202

Location Manager Richard DiPatri
Primary Phone Office - 818-733-3124
Secondary Phone Mobile - 323-854-6934

Location Address 202 W 1st St, Los Angeles, CA, 90012
Location Name LA TIMES BUILDING
Location Type Office Building
Location Description LA CITY/LA TIMES BUILDING
Prep Dates 10/3/2019 - 10/4/2019 07:00 - 19:00 2 days
Film Dates 10/7/2019 - 10/7/2019 06:00 - 20:00 1 day
Strike Dates 10/8/2019 - 10/8/2019 07:00 - 19:00
Open or Closed to the Public Open

Generic Conditions
THE CONSUMPTION OF ALCOHOLIC BEVERAGES AND THE USE OF DRUGS, INCLUDING MARIJUANA, ON LOCATION BY ANY CAST, CREW, OR INVITED GUESTS IS STRICTLY PROHIBITED.
*Certain service and personnel fees required by jurisdictional agencies are not collected by FilmL.A. Any such fees must be paid directly to the appropriate agency, and a separate invoice will be provided to the permittee.
*LAFD UFSO: Company must contact FilmL.A. for extension of the Uniformed Fire Safety Officers' hours. During normal business hours, UFSO must also inform the LAFD Film desk of the extension.
All closures impacting sidewalks must be implemented per WATCH manual, CA MUTCD TA-28 & TA-29
Equipment staging and vehicles may park on one side of the street only.
Must comply with attached conditions
Must Maintain 5' Clearance on Sidewalks/Walkways
Must maintain local/emergency access
No cast or crew parking on area streets
No interference with merchant activity.
Number of uniformed officers listed on the permit is a minimum requirement. Permittee remains responsible for deploying a sufficient number of uniformed officers to provide traffic and crowd control to ensure the safety of the film crew and the public.
Traffic control must be done in accordance w/MUTCD
Traffic Officers Required

Please see attached documents
Broadway btwn 1st & 2nd ES curb - Dirty John (10-8-19).pdf
Broadway btwn 1st & 2nd ES curb - Dirty John.pdf
Broadway Spring & 1st St (curb lanes) - Dirty John.pdf
Downtown Filming Guildelines 2010.03.01.pdf

Equipment on Location

Type	Quantity
10 Ton Truck	2
5 or 10 ton trucks	2
Cast/Crew vehicles	75
Catering Truck	1
Condors	1
Cranes	1
Cube Trucks	3

Personnel on Location

Type	Quantity
Cast	5
Crew	65
Extras	50
LA City UFSO assigned	46053
Off-Duty/Retired LAPD Officer(s)	3

NOT A PERMIT

FilmL.A., Inc.
6255 W Sunset Blvd, 12th Floor
Hollywood, CA 90028
t: (213)977-8600 - f: (213)977-8601
www.filmla.com

Summary Information — Location

Permit Number F00156808-A
Production Company NBCUNIVERSAL MEDIA, LLC A FULL...
Insured Company NBCUNIVERSAL MEDIA, LLC A FULL...
Production Title DIRTY JOHN SEASON 2 EP 202

Location Manager Richard DiPatri
Primary Phone Office - 818-733-3124
Secondary Phone Mobile - 323-854-6934

Generator	1
Honey Wagons	1
Picture vehicles	5
Portable restrooms	1
Scissor Lifts	1
Stakebed Trucks	4
Vans	4

Filming Activities Atmospheric smoke effects (water based); Equipment on property; Equipment on sidewalk, in curb lane & across street; Interior Dialogue; Intermittent pedestrian control; Intermittent traffic control - 2 minute standard (except 0700-0900 hrs & 1500-1900 hrs); For Notifications - Anthony Geha: 510-385-5979; Generator on private easement on sidewalk ;

Jurisdiction **Political:** Los Angeles City - Council District 14 **Police:** Los Angeles Police **Fire:** Los Angeles City Department

Thomas Guide **Page:** 634 **Grid:** E4

Location Notes No parking in red zones on E 1st St., S Main St - S Alameda St

Approvals

FILML.A. CLOSURES	Michael Gonzalez
LOS ANGELES CITY DEPARTMENT OF PUBLIC WORKS	Vanessa Martin
LOS ANGELES CITY FIRE DEPARTMENT - FILM UNIT	Donyelle Glover
LOS ANGELES CITY POLICE DEPARTMENT	Melissa Hernandez

Coordinator Note UFSO REQUIRED:
10/7; 0600-2200

*UFSO TO FOLLOW PRODUCTION:
STARTING LOCATION: (LOC:536598) 202 W 1st St, Los Angeles, CA, 90012
FOLLOW TO: (LOC:536592) 1305 Ingraham St, Los Angeles, CA, 90017

Coordinator Note RIDER A RELEASES THE REMAINING LOCATIONS

Parking

Base Camp Location Type : Filming Location	**Crew Parking** Location Type : Other Location	253 S Main St, Los Angeles, CA, 90012

Posting "No Parking" signs E/S BROADWAY FROM 1ST TO SECOND STREET
S/S 1ST FROM BROADWAY TO SPRING

Approximate Footage 901 - 1200 **Log Number** 257257

Date(s) 10/3/2019 to 10/4/2019 **Time(s)** 07:00 to 22:00

Posting "No Parking" signs E/S BROADWAY FROM 1ST ST - 2ND ST.

Approximate Footage 301 - 600 **Log Number** 257470

Date(s) 10/8/2019 to 10/8/2019 **Time(s)** 07:00 to 22:00

Lane / Full Closure CURB LANE CLOSURE E/S BROADWAY FROM 1ST TO 2ND STREET

NOT A PERMIT

FilmL.A., Inc.
6255 W Sunset Blvd, 12th Floor
Hollywood, CA 90028
t: (213)977-8600 - f: (213)977-8601
www.filmla.com

Summary Information — Location

Permit Number F00156808-A
Production Company NBCUNIVERSAL MEDIA, LLC A FULL...
Insured Company NBCUNIVERSAL MEDIA, LLC A FULL...
Production Title DIRTY JOHN SEASON 2 EP 202

Location Manager Richard DiPatri
Primary Phone Office - 818-733-3124
Secondary Phone Mobile - 323-854-6934

Approximate Footage 0 - 300

Date(s) 10/7/2019 to 10/7/2019 **Time(s)** 06:00 to 22:00

Lane / Full Closure CURB LANE CLOSURE W/S SPRING FROM 1ST TO 2ND STREET
Approximate Footage 0 - 300

Date(s) 10/7/2019 to 10/7/2019 **Time(s)** 06:00 to 22:00

Lane / Full Closure CURB LANE CLOSURE S/S 1ST FROM BROADWAY TO SPRING
Approximate Footage 0 - 300

Date(s) 10/7/2019 to 10/7/2019 **Time(s)** 06:00 to 22:00

Lane / Full Closure CURB LANE CLOSURE E/S BROADWAY FROM 1ST TO 2ND STREET
Approximate Footage 0 - 300

Date(s) 10/4/2019 to 10/4/2019 **Time(s)** 06:00 to 22:00

Lane / Full Closure CURB LANE CLOSURE E/S BROADWAY FROM 1ST TO 2ND STREET
Approximate Footage 0 - 300

Date(s) 10/8/2019 to 10/8/2019 **Time(s)** 06:00 to 22:00

NOT A PERMIT

Permit #F00156808-A

Ⓢ TRAFFIC SIGNAL

● TRAFFIC CONE

TYPE I W/ SIGN

FLASHING ARROW SIGN (FAS)

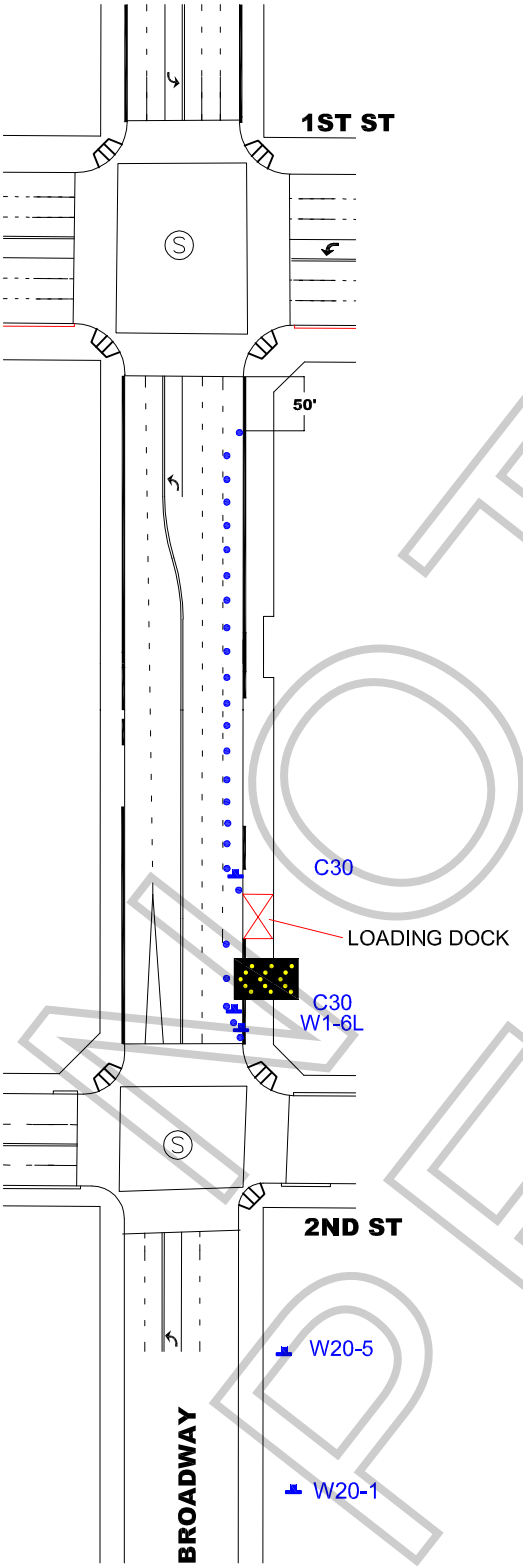

ALL TRAFFIC CONTROL WILL BE INSTALLED TO MEET OR EXCEED THE LATEST CA-MUTCD MINIMUM REQUIREMENTS

WORK ZONE TRAFFIC CONTROL PLAN GENERAL NOTES

1. DATE/TIME: 10-8-19 FROM 06:00 HOURS TO 22:00 HOURS.
2. ALL SIGNING, STRIPING, AND TRAFFIC CONTROL DEVICES SHALL CONFORM TO THE (CURRENT) STATE OF CALIFORNIA DEPARTMENT OF TRANSPORTATION (CALTRANS) STANDARD PLANS AND STANDARD SPECIFICATIONS, CALIFORNIA MUTCD, AND ANY ADDENDUMS THERETO, AND AS SHOWN ON THESE PLANS, SYMBOLS AND ABBREVIATIONS USED ARE SHOWN ON CALTRANS STANDARD PLANS.
3. THERE WILL BE NO INTERFERENCE WITH TRAFFIC SIGNALS OR CROSSWALKS.
4. CONES WILL BE 28" MINIMUM HEIGHT AND HAVE REFLECTORIZED SLEEVES FOR NIGHT WORK.
5. POLICE WILL DIRECT TRAFFIC IF NECESSARY.

NOT A PERMIT

TCP FOR:	NBC: "DIRTY JOHN"
LOCATION:	EAST SIDE CURB LANE OF BROADWAY FROM 2nd TO 1st STREETS LOS ANGELES, CALIFORNIA
CONTACT:	MIKE WEBSTER OFFICE# 323-579-1173 RICHARD DIPATRI PH# 323-854-6934
	JCL TRAFFIC SERVICES (213) 622-9775 C31-CA Lic # 805357
DATE / REVISIONS	DRAFTER: MARIO MENJIVAR
	SCALE: N.T.S.
	FILM LA: CP

Permit #F00156808-A

Ⓢ TRAFFIC SIGNAL

● TRAFFIC CONE

TYPE I W/ SIGN

FLASHING ARROW SIGN (FAS)

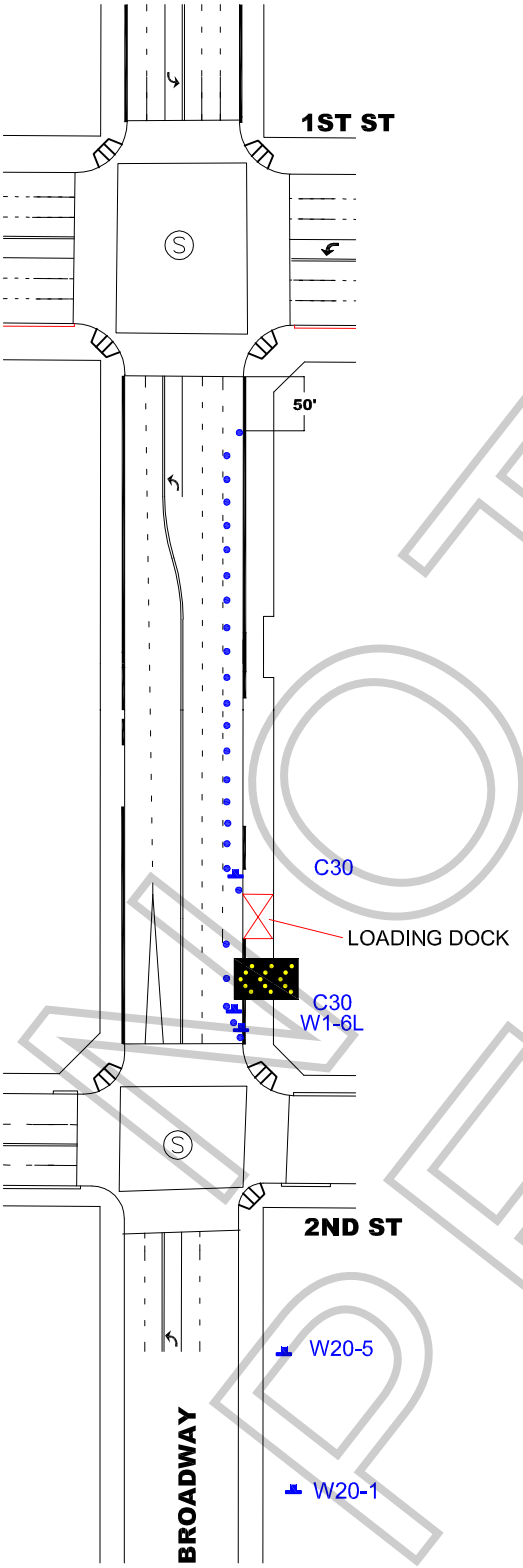

ALL TRAFFIC CONTROL WILL BE INSTALLED TO MEET OR EXCEED THE LATEST CA-MUTCD MINIMUM REQUIREMENTS

WORK ZONE TRAFFIC CONTROL PLAN GENERAL NOTES

1. DATE/TIME: 10-4-19 FROM 06:00 HOURS TO 22:00 HOURS.
2. ALL SIGNING, STRIPING, AND TRAFFIC CONTROL DEVICES SHALL CONFORM TO THE (CURRENT) STATE OF CALIFORNIA DEPARTMENT OF TRANSPORTATION (CALTRANS) STANDARD PLANS AND STANDARD SPECIFICATIONS, CALIFORNIA MUTCD, AND ANY ADDENDUMS THERETO, AND AS SHOWN ON THESE PLANS, SYMBOLS AND ABBREVIATIONS USED ARE SHOWN ON CALTRANS STANDARD PLANS.
3. THERE WILL BE NO INTERFERENCE WITH TRAFFIC SIGNALS OR CROSSWALKS.
4. CONES WILL BE 28" MINIMUM HEIGHT AND HAVE REFLECTORIZED SLEEVES FOR NIGHT WORK.
5. POLICE WILL DIRECT TRAFFIC IF NECESSARY.

TCP FOR:	NBC: "DIRTY JOHN"
LOCATION:	EAST SIDE CURB LANE OF BROADWAY FROM 2nd TO 1st STREETS LOS ANGELES, CALIFORNIA
CONTACT:	MIKE WEBSTER OFFICE# 323-579-1173 RICHARD DIPATRI PH# 323-854-6934
	JCL TRAFFIC SERVICES (213) 622-9775 C31-CA Lic # 805357
DATE / REVISIONS	DRAFTER: MARIO MENJIVAR SCALE: N.T.S. FILM LA: CP

NOT A PERMIT

Permit #F00156808-A

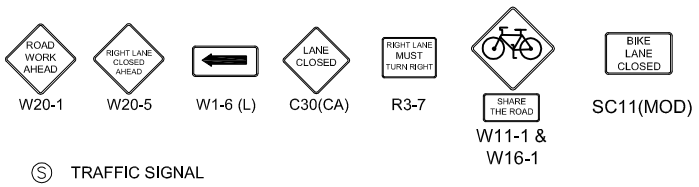

ALL TRAFFIC CONTROL WILL BE INSTALLED TO MEET OR EXCEED THE LATEST CA-MUTCD MINIMUM REQUIREMENTS

Ⓢ TRAFFIC SIGNAL

● TRAFFIC CONE

TYPE I W/ SIGN

FLASHING ARROW SIGN (FAS)

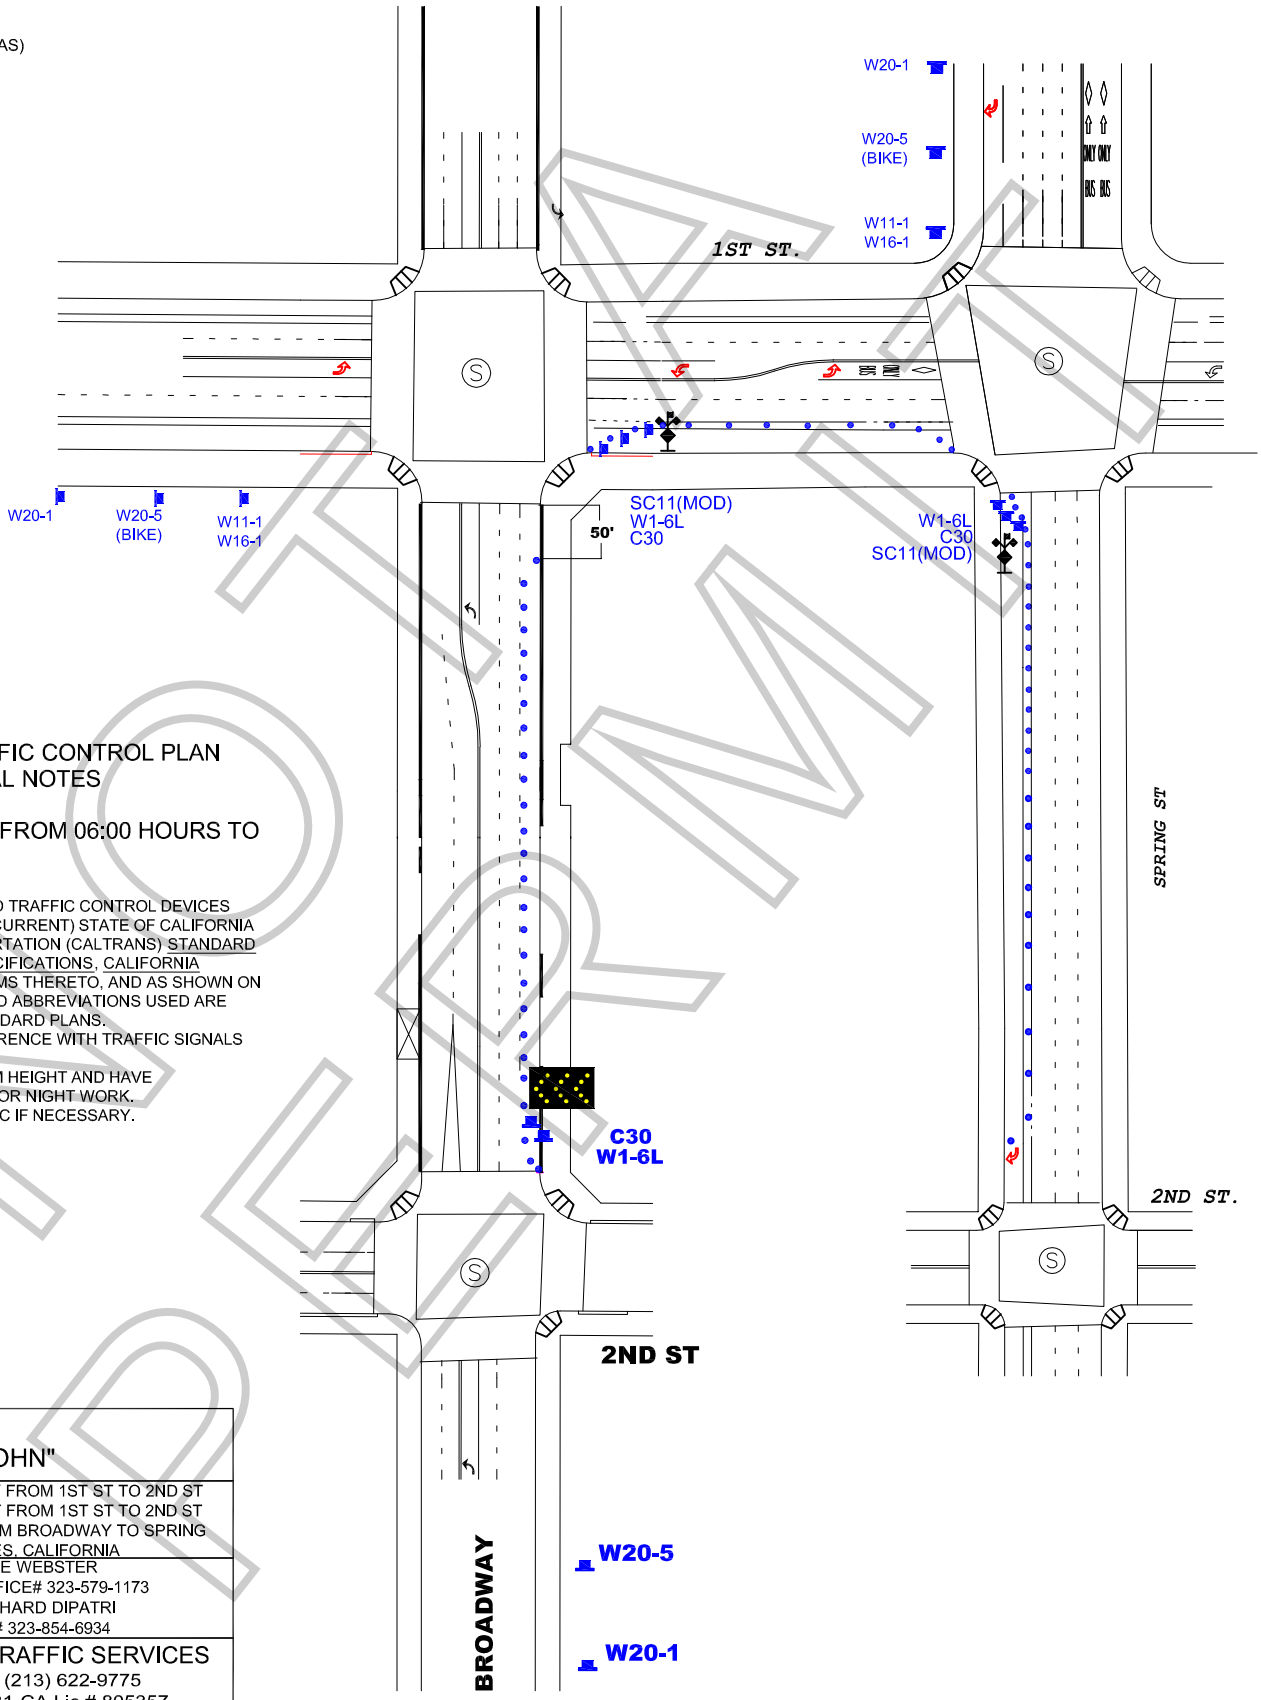

WORK ZONE TRAFFIC CONTROL PLAN GENERAL NOTES

1. DATE/TIME: 10-7-19 FROM 06:00 HOURS TO 22:00 HOURS.

2. ALL SIGNING, STRIPING, AND TRAFFIC CONTROL DEVICES SHALL CONFORM TO THE (CURRENT) STATE OF CALIFORNIA DEPARTMENT OF TRANSPORTATION (CALTRANS) STANDARD PLANS AND STANDARD SPECIFICATIONS, CALIFORNIA MUTCD, AND ANY ADDENDUMS THERETO, AND AS SHOWN ON THESE PLANS, SYMBOLS AND ABBREVIATIONS USED ARE SHOWN ON CALTRANS STANDARD PLANS.
3. THERE WILL BE NO INTERFERENCE WITH TRAFFIC SIGNALS OR CROSSWALKS.
4. CONES WILL BE 28" MINIMUM HEIGHT AND HAVE REFLECTORIZED SLEEVES FOR NIGHT WORK.
5. POLICE WILL DIRECT TRAFFIC IF NECESSARY.

TCP FOR:
NBC:
"DIRTY JOHN"

LOCATION: E/S CURB - BROADWAY FROM 1ST ST TO 2ND ST
W/S CURB - SPRING ST FROM 1ST ST TO 2ND ST
S/S CURB - 1ST ST FROM BROADWAY TO SPRING
LOS ANGELES, CALIFORNIA

CONTACT: MIKE WEBSTER
OFFICE# 323-579-1173
RICHARD DIPATRI
PH# 323-854-6934

JCL TRAFFIC SERVICES
(213) 622-9775
C31-CA Lic # 805357

DATE	REVISIONS	DRAFTER:	M. MENJIVAR
3-21-18	DATE & TIME CHANGE	SCALE:	N.T.S.
		FILM LA:	CP

NOT A PERMIT

SPECIAL CONDITIONS FOR LOCATION FILMING IN DOWNTOWN LOS ANGELES
(Standard Filming Requirements continue to apply where not superseded below)

1. DEFINITION OF TERMS

a. Downtown Los Angeles, for the purposes of these conditions, shall be defined as the area North to South from the 101 Freeway to the 10 Freeway; East to West from the Los Angeles River to the 110 Freeway.

b. The Downtown Los Angeles Neighborhood Council boundaries (**DLANC boundaries**), for the purpose of these conditions, shall be defined as bordered on the North and East at the 101 Freeway from the 110 Freeway east to Los Angeles Street, south to 4th Street, east to Alameda Street, south to 7th Street, east to the Los Angeles River; on the South by the 10 Freeway from the 110 Freeway to the Los Angeles River; on the West by 110 Freeway from the 10 Freeway to the 101 Freeway. (This area is the same area as defined above as Downtown Los Angeles, but excludes the Little Tokyo and Arts District neighborhoods.)

c. Residential buildings shall be defined as any building with legal residential occupants (mixed-use, adaptive reuse, artist-in-residence (A.I.R.), SROs, residential hotels, condominiums and apartment buildings). DLANC will maintain an accurate and contemporary listing of all residential buildings showing a 100-foot radius from each building so as to identify any areas both inside and outside of that radius.

d. The Broadway Entertainment District (aka Broadway Theatre District), for the purposes of these Conditions, shall be defined north to south as Broadway from 3rd Street to Olympic Boulevard, and east to west from Frank Court to Lindley Place (aka St. Vincent Alley Court), or the equivalent mid-block point to either of these alleys where the alley is not present, including any theater loading facilities, defined as any public or private surface parking lot, parking garage, public street or curb area adjacent to, or utilized by, a theater. If, in the future, the City adopts an ordinance with regulations governing filming in this area, such regulations shall supersede these Filming Conditions.

e. The Old Bank District residential overlay, for the purposes of these Conditions, shall be defined as the area bound by South Spring St., West 5th St., West 4th St., and Werdin Pl.

2. FILMING STANDARD HOURS AND DAYS

a. Filming activity, or any production-related activity including but not limited to activities such as base camps, catering, generators, etc., within the **DLANC boundaries** is restricted to the hours of 6:00 a.m. to 11:00 p.m. within a 100-foot radius of any residential building. Filming activity in the **Broadway Entertainment District** is restricted to the hours of 6:00 a.m. to Midnight within a 50-foot radius of any residential building. **Old Bank District** is restricted to the hours of 7:00 a.m. to 10:00 p.m. within a 100-foot radius of any residential building**.** No extension of the standard filming hours for

NOT A PERMIT

filming or any disruptive production-related activity shall be allowed until a signature survey has been properly submitted. Proof of signature surveys shall be made available to DLANC upon request.

b. No film permits may be issued along Main and Spring Streets from 2nd to 9th Streets, or on any block of 2nd through 9th Streets between Los Angeles and Spring during the Downtown Art Walk, currently held on the second Thursday of each month. Filming inside of private buildings or entirely on private property during this time is permitted so long as there are no external impacts.

c. No filming may be conducted in close proximity to major public events anywhere in Downtown Los Angeles as permitted by the LAPD, or identified with 30 days notice to the City's Designated Film Permit Contractor by DLANC. Film permits may be considered in light of major public events on a case-by-case basis so long as their issuance will not cause further disruption to Downtown businesses and residents during such events.

3. RESIDENTIAL AND MERCHANT PROTECTIONS IN THE DLANC BOUNDARIES

a. A film permit may include no more than 300 feet of curb lane per city block for the parking of film production vehicles, crew or equipment. Requests for additional amounts of curb lane shall require a signature survey. The **Broadway Entertainment District** is exempt from this restriction.

b. Production personnel (and equipment utilized by the production company) shall not block the sidewalk area in front of an open commercial business or a residential building, including residential patios, windows, doorways, or entryways, unless the production company has secured the permission of the merchant and/or property owner. Where the commercial business is one that is primarily open in the evening and nighttime hours, the production company, their cast and crew may not block the access to and signage of such establishment (as seen from the street), without permission of the merchant and/or property owner during the hours of operation of the business.

c. Customers, employees, residents, and guests of affected properties shall be allowed free ingress/egress to all buildings, merchants, and parking facilities. Arrangements shall be made to ensure access to deliveries, trash pickup, residential move-in/move-out, and vendor access to the properties/merchants during productions.

d. All commercial businesses must prominently post hours of operation and contact phone numbers, and residential buildings must have a designated contact person authorized to give permission. Special events held by commercial businesses, outside of normal business hours, must also be posted in advance, and production companies must provide full access and visibility during such events.

NOT A PERMIT

4. NOISE, FUMES, AND LIGHTING WITHIN THE DLANC BOUNDARIES

a. Generators, portable toilets or toilet vehicles, and outdoor food preparation using charcoal or gas grills must be a minimum of 50 feet (horizontally) from any residential window or entrance. If it is physically impossible for a generator to be a minimum of 50 feet from residential windows or entrances, the generator shall be placed as far away as possible and vented away from residential windows and entrances. However, under no circumstances shall a generator be placed directly underneath a residential window.

b. Film productions must focus lighting on the filming area only and make every effort to shield the lighting from adjacent properties, pedestrians, and patrons of commercial businesses at all times. Exceptional lighting (e.g., Musco and Bebee lighting) outside of regular filming hours shall not be allowed without a signature survey of the affected merchants and/or property owners. **Signature survey shall be required for Exceptional lighting within the Old Bank District between the hours of 6:00 p.m. and 6:00 a.m.** Under no circumstances shall lighting be directed onto oncoming traffic.

c. Film production companies are required to completely remove all trash, food, and cardboard boxes, etc. from the general vicinity at the end of each filming day. Film production companies will be held responsible for the actions of catering companies they employ to provide food for the cast and crew.

5. SPECIAL REQUESTS AND EXCEPTIONS REVIEW AND NOTIFICATION WITHIN THE DLANC BOUNDARIES

a. Helicopters shall not be granted permits for landing at non-certified helipads before and after approved filming hours. All aerial filming productions must provide upon request a copy of an approved FAA Form 7711-2, or other official waiver, along with a copy of the briefing on the flight operations for all participating persons or property.

b. No film permit shall be construed as a waiver of 14 CFR § 91.119, 14 CFR § 91.515(a) or 14 CFR § 91.303(e), dictating federal flight altitude regulations, for purposes of non-participating persons or property (see attachment).

c. Notification beyond the standard 500-foot radius will be made to affected residents and merchants for high impact activity that is likely to cause interference with adjacent properties of people such as car chases, simulated gun fire, explosions, screams for help and other loud noises, helicopter activity, road closures or other such exceptional activities that might cause a police response to the filming location. High impact filming activity must be preceded by notifications at least two days in advance. The City's Designated Film Permit Contractor or the production company shall consult a designated DLANC representative when an applicant requests a permit for high impact filming activity with less than two days notice.

d. Due to the location of building air intake systems on Lower Grand Avenue, no special effects, including smoke, steam or fog, may occur in that area without first obtaining

NOT A PERMIT

clearance from the appropriate building contacts and maintenance engineers. Contact must be made at least 48 hours prior to the proposed effect(s).

6. FILMING-RELATED CONGESTION WITHIN THE DLANC BOUNDARIES

a. The City's Designated Film Permit Contractor will ensure that the impact from filming at recurrently used locations is minimized to the affected residents and businesses.

b. In rush hour restricted lanes, as designated by LADOT, no Intermittent Traffic Control (ITC) shall be permitted during Rush Hours (7:00 a.m. – 9:00 a.m. and 4:00 p.m. – 7:00 p.m., Monday through Friday). No simultaneous closures or ITC of both the Second and Third Street Tunnels will be permitted.

c. Production companies shall request the posting of "no parking" signs, lane or street closures with LADOT for the day(s) that they are "on site" only. When closures are not necessary for the day(s) requested, production companies shall report the changes to the City's Designated Film Permit Contractor, who shall notify LADOT, who must revise and/or remove parking signs, as necessary.

d. Production companies must provide adequate detour and directional signage when street closures are in place, conforming to current LADOT standards and practices. Detour routes must accommodate large, semi and tractor trailer trucks and public transit vehicles.

7. ENFORCEMENT OF CONDITIONS

a. In accordance with the terms of their work permit issued from LAPD, off-duty or retired police officers must, upon reporting to a work site, review and ensure compliance with conditions outlined on the filming permit. Officers shall ensure compliance with arrival and departure time, and shall not allow any activity or conduct that is in violation of local or state law, nor allow any filming condition that is not authorized by the permit. Variations from the requirements of the permit are not allowed unless approved by an authorized representative of the City's Designated Film Permit Contractor.

NOT A PERMIT